THE LINE SHOWN AT LEFT IS EXACTLY ONE INCH LONG AT THIS SHEETS ORIGINAL PAGE SIZE

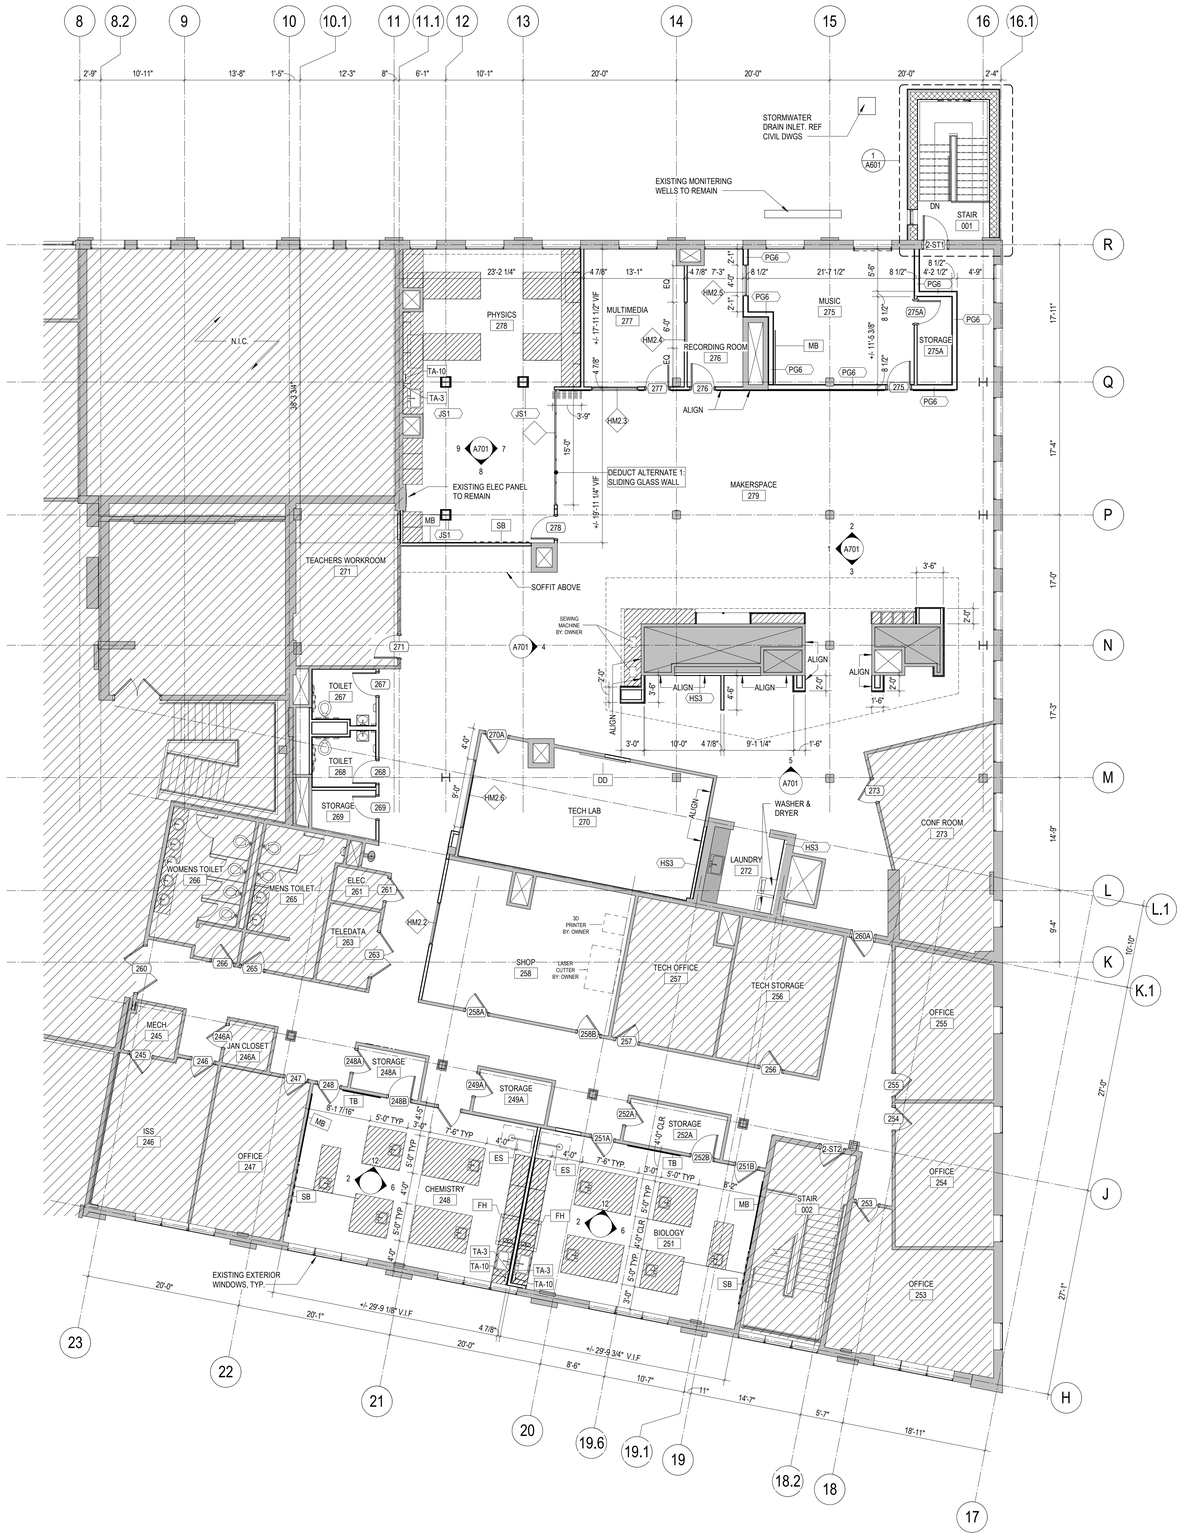

1 A102 FLOOR PLAN - LEVEL 2
1/8" = 1'-0"

GENERAL PLAN NOTES

1. TYPICAL PARTITION TYPE IS BS3 UNO
2. HEAD CONDITION TO BE TO UNDERSIDE OF STRUCTURE (BOTTOM JOIST CHORD) UNO
3. WET WALLS TO UTILIZE MOISTURE RESISTANT GWB, TYP
4. SEE SPECIFICATIONS FOR STUD SPACING AND GAUGE
5. COORDINATE BLOCKING REQUIREMENTS FOR WALL HUNG ITEMS.
6. TYPICAL WHERE INTERSECTING WALL DEMOLITION OCCURS, PATCH AND REPAIR EXISTING WALLS TO MATCH ADJACENT EXISTING MATERIAL.
7. TYPICAL AT NEW OPENINGS IN EXISTING MASONRY WALL, GROUT EXISTING CMU CAVITY SOLID AND PROVIDE METAL TRIM TO PROVIDE CLEAN FINISHED APPEARANCE, PAINTED TO MATCH WALL. REFERENCE DETAILS ON A801.

PLAN LEGEND

	NEW CONSTRUCTION
	EXISTING CONSTRUCTION
1i	DOOR TAG
T&Ja	PARTITION TYPE TAG
FB	POKE THRUS. REF ELEC DWGS.
Room name 101	ROOM
	EXISTING, NOT IN CONTRACT SCOPE
	LAB CASEWORK AND CUSTOM MILLWORK
HM##	HOLLOW METAL FRAMES TAG
FEC	SURFACE MTD FIRE EXTINGUISHER CABINET & TAG
MB	MARKERBOARD - PROVIDE BLOCKING AS REQUIRED
SB	SMARTBOARD INTERACTIVE DISPLAY (SHOWN DASHED). OWNER FURNISHED & INSTALLED. GC TO PROVIDE BLOCKING AND POWER AS REQUIRED. REF ELEC DWGS.
DD	LED DIGITAL DISPLAY. OWNER FURNISHED & INSTALLED. GC TO PROVIDE AND POWER AS REQUIRED. REF ELEC DWGS.
FH	FUME HOOD. REF MEP & STRUCT DWGS. GC FURNISHED & INSTALLED.
ES	EMERGENCY SHOWER & EYEWASH. REF PLUMBING DWGS.
TA-##	TOILET ACCESSORY. REF SCHEDULE ON A701
	FURNISHINGS AND EQUIPMENT SHOWN DASHED, OWNER FURNISHED & INSTALLED.

STATE OF NEW JERSEY
MATTHEW H. MCCHESNEY
21AI01649300
REGISTERED ARCHITECT

MATTHEW MCCHESNEY 21AI01649300

UACHS STEAM SUITE EXPANSION

UNIVERSITY ACADEMY CHARTER HIGH SCHOOL
275 WEST SIDE AVE, JERSEY CITY, NJ 07305

No.	Date	Description

KSS ARCHITECTS
1100 Ludlow St, Ste 502
Philadelphia, PA 19107
t: 215.320.3000

www.kssarchitects.com

MPP ENGINEERS, LLC
34 South Main St
Allentown, NJ 08501
609.489.5511

WICK FISHER WHITE
100 N. Independence Mall West,
Suite 5 SE, Philadelphia, PA 19106
215.627.0200

THE REYNOLDS GROUP, INC
575 Route 28 - Suite 110
Raritan, NJ 08869
908.722.1500

KSS

Project No.: 2023-23137
Issued: 02/29/24
FLOOR PLAN - LEVEL 2

A102

2/29/2024 1:21:44 PM Autodesk Docs://UACHS Expansion/2023-23137_University Academy Expansion_R23.rvt