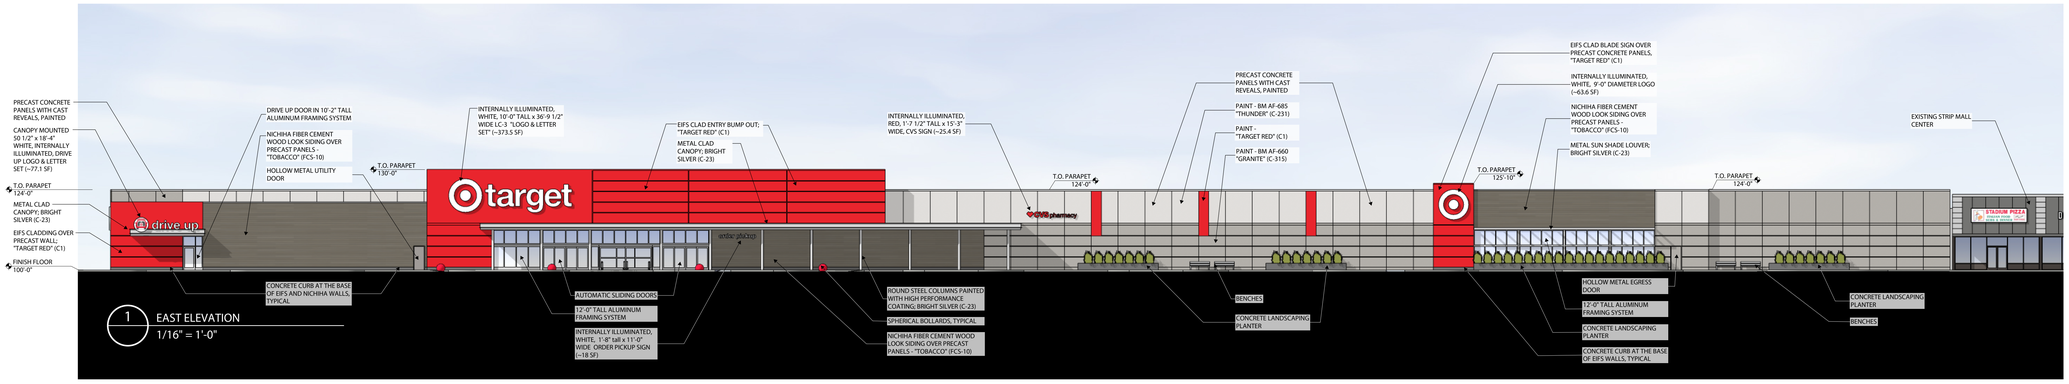

1 EAST ELEVATION
1/16" = 1'-0"

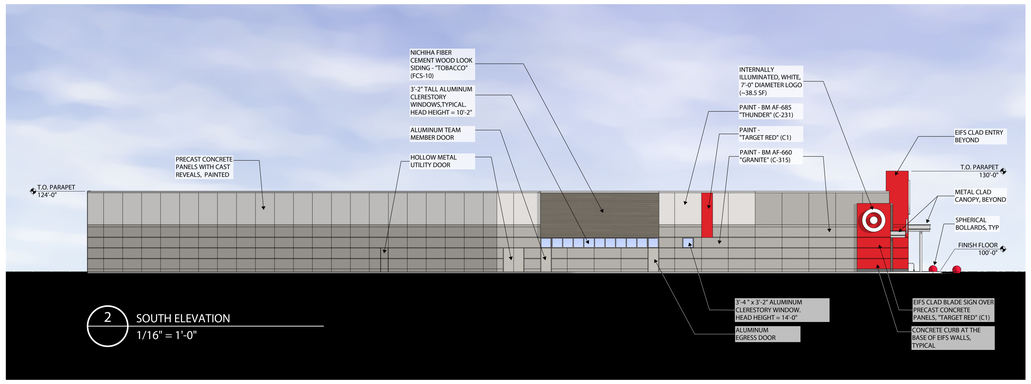

2 SOUTH ELEVATION
1/16" = 1'-0"

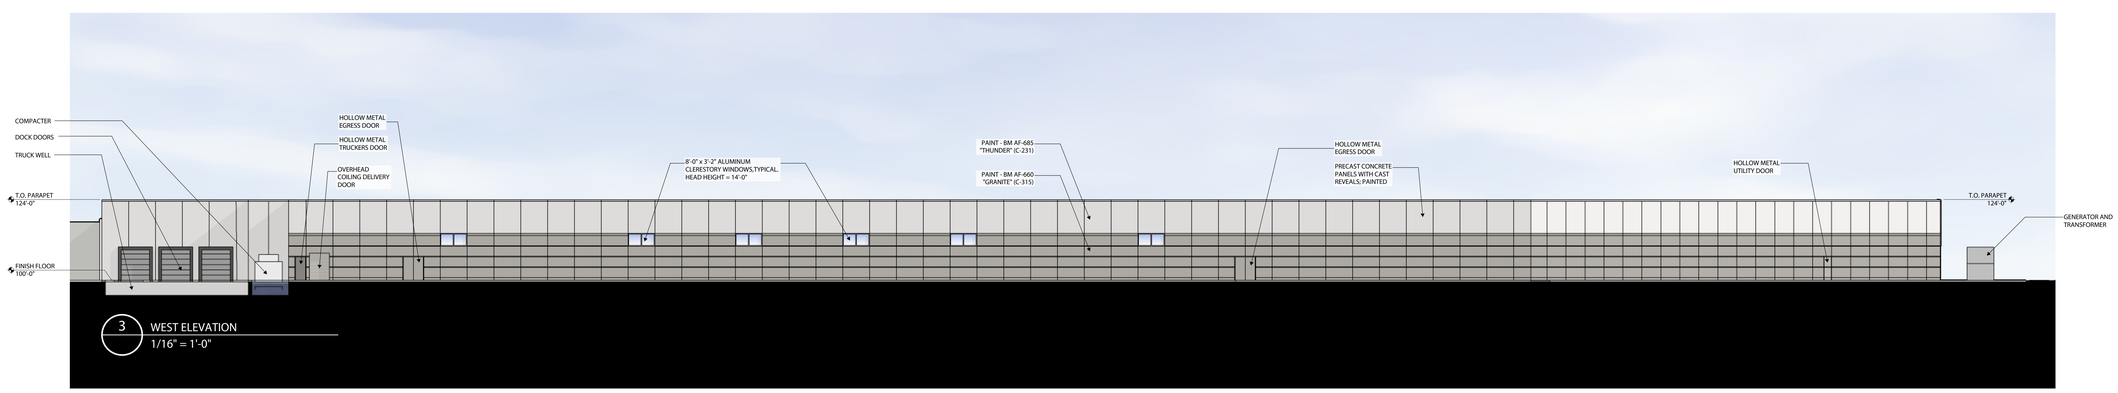

3 WEST ELEVATION
1/16" = 1'-0"

TARGET®
1000 NICOLLET MALL
MINNEAPOLIS, MN 55403

Date	No.	Description

NOT FOR CONSTRUCTION

TARGET
JERSEY CITY, NJ
321 STADIUM PLAZA
JERSEY CITY, NJ 07305

Project Number	T-2885	
Proto:N/A	Version:N/A	Config:N/A
Drawn By	Author	
Checked By	Checker	

EXTERIOR ELEVATIONS

A201